Key:

- Proposed footway extension
- Precast concrete edging kerbs (SCD 1100-2)
- Bullnose dropped and DL1/DR1 dropper kerbs (SCD 1100-2)
- HB2 kerbs (SCD 1100-2)
- Existing concrete bollards

Notes:

All dimensions in millimeters unless indicated otherwise

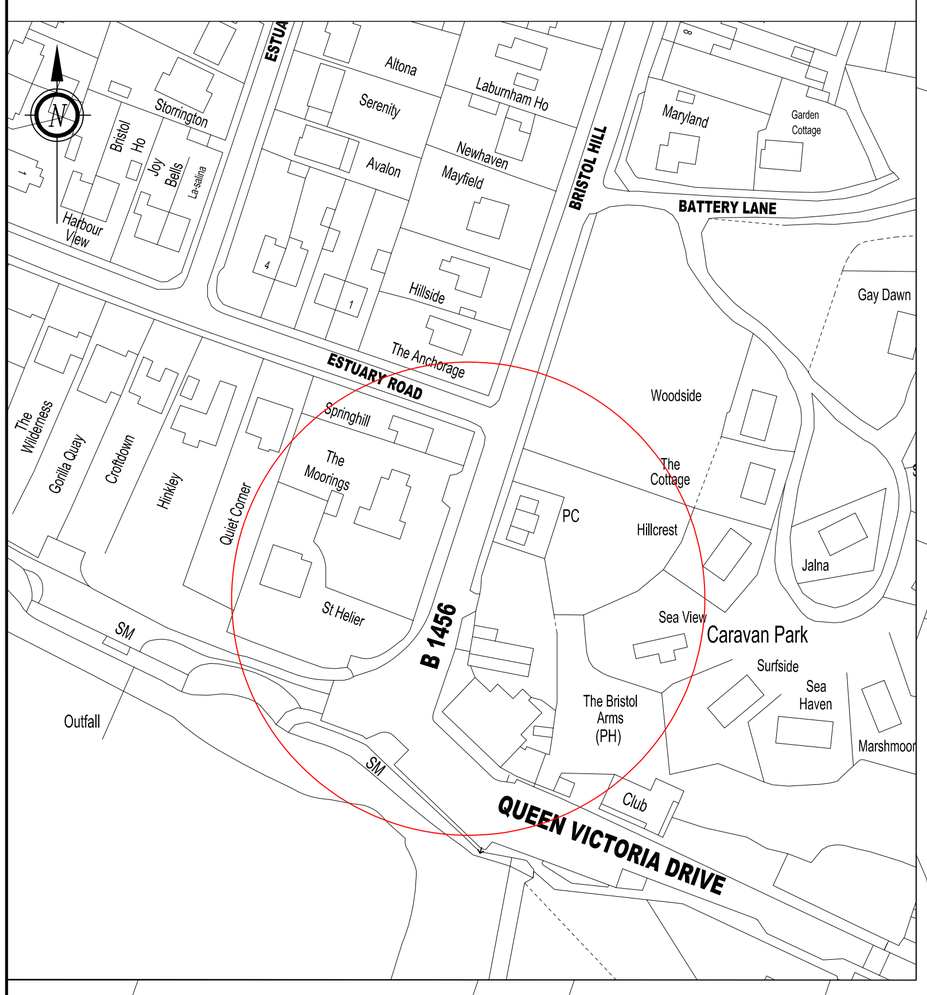

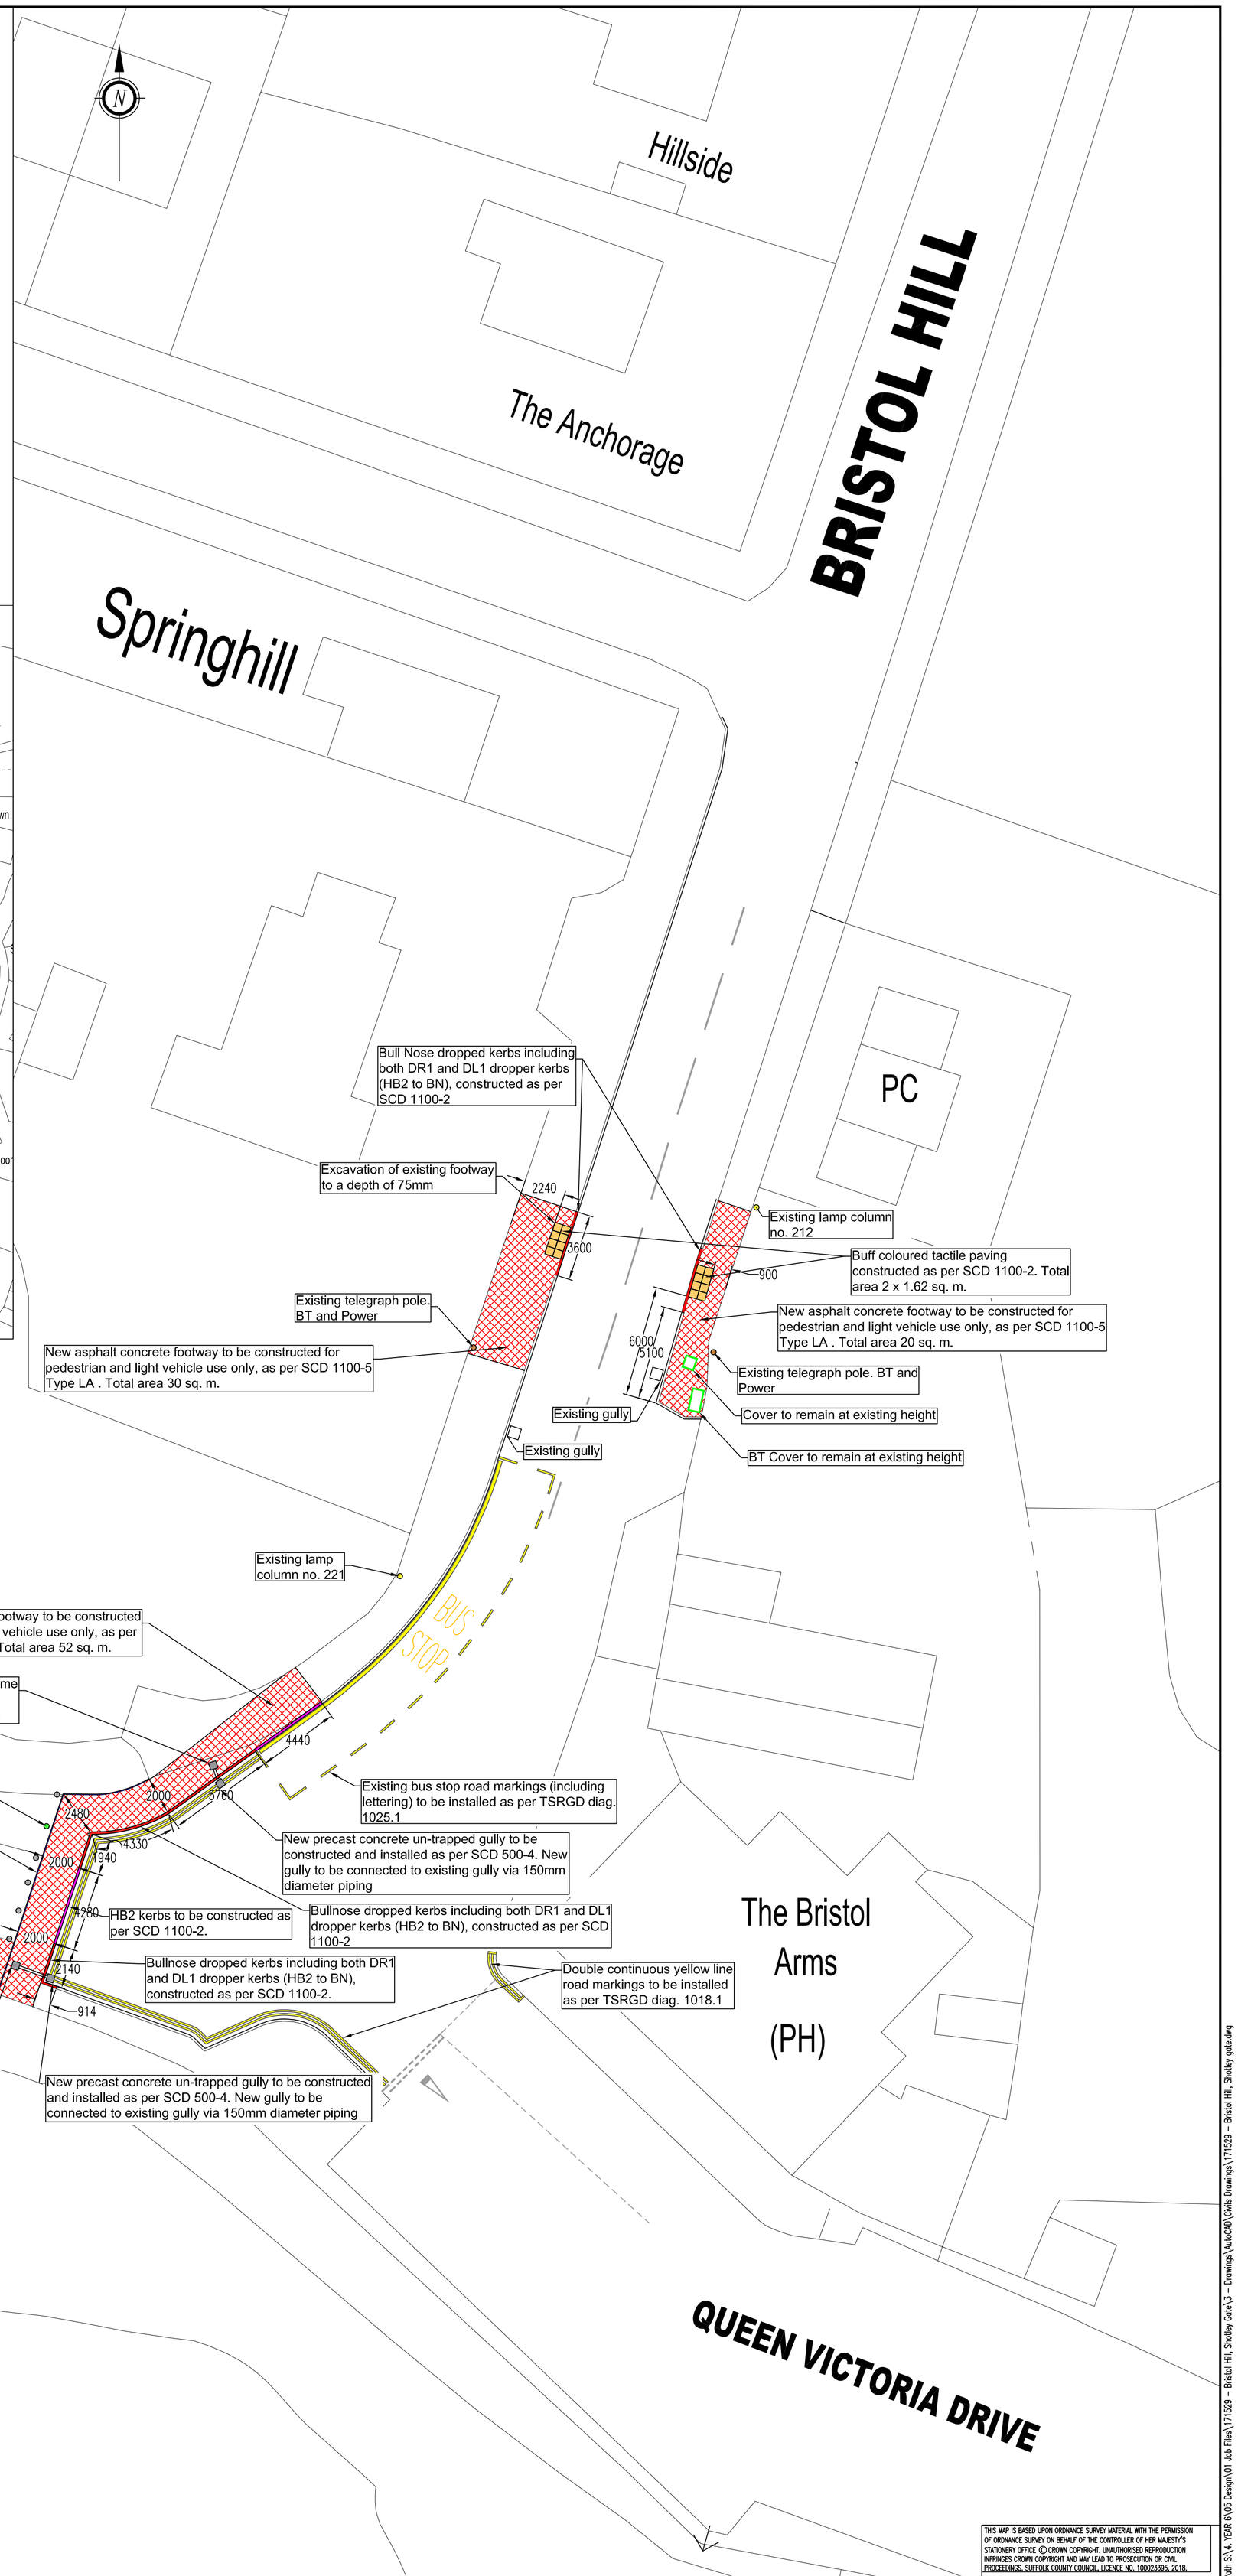

THIS MAP IS BASED UPON ORDNANCE SURVEY MATERIAL WITH THE PERMISSION OF ORDNANCE SURVEY ON BEHALF OF THE CONTROLLER OF HER MAJESTY'S STATIONERY OFFICE © CROWN COPYRIGHT. UNAUTHORISED REPRODUCTION INFRINGES CROWN COPYRIGHT AND MAY LEAD TO PROSECUTION OR CIVIL PROCEEDINGS. SUFFOLK COUNTY COUNCIL, LICENCE NO. 100023395, 2018.

Suffolk Highways
your roads, our business
Phoenix House, 3 Goddard Road, Ipswich, Suffolk IP1 5NP.
Highways enquiries: 0345 606 6171 www.suffolk.gov.uk/highways

CLIENT

REVISION(S)			
DESCRIPTION	REV.	DATE	INTL.

PROJECT TITLE: FOOTWAY EXTENSION & NEW PEDESTRIAN CROSSING POINT

DRAWING TITLE: General Arrangement

ORIGINATOR	CHECKER	DESIGNER	REVIEWER
SH	AZ	LM	GT

SCALE(S) ORIGINAL SIZE A1: N.T.S.

DATE: Sep 2018

DRAWING NUMBER: 171529-PD-GA-001

REVISION:

File Path S:\4. YEAR 6\05 Design\01 Job Files\171529 - Bristol Hill, Sholtey gate\3 - Drawings\AutoCAD\Civils Drawings\171529 - Bristol Hill, Sholtey gate.dwg

Plot date 28/01/2019